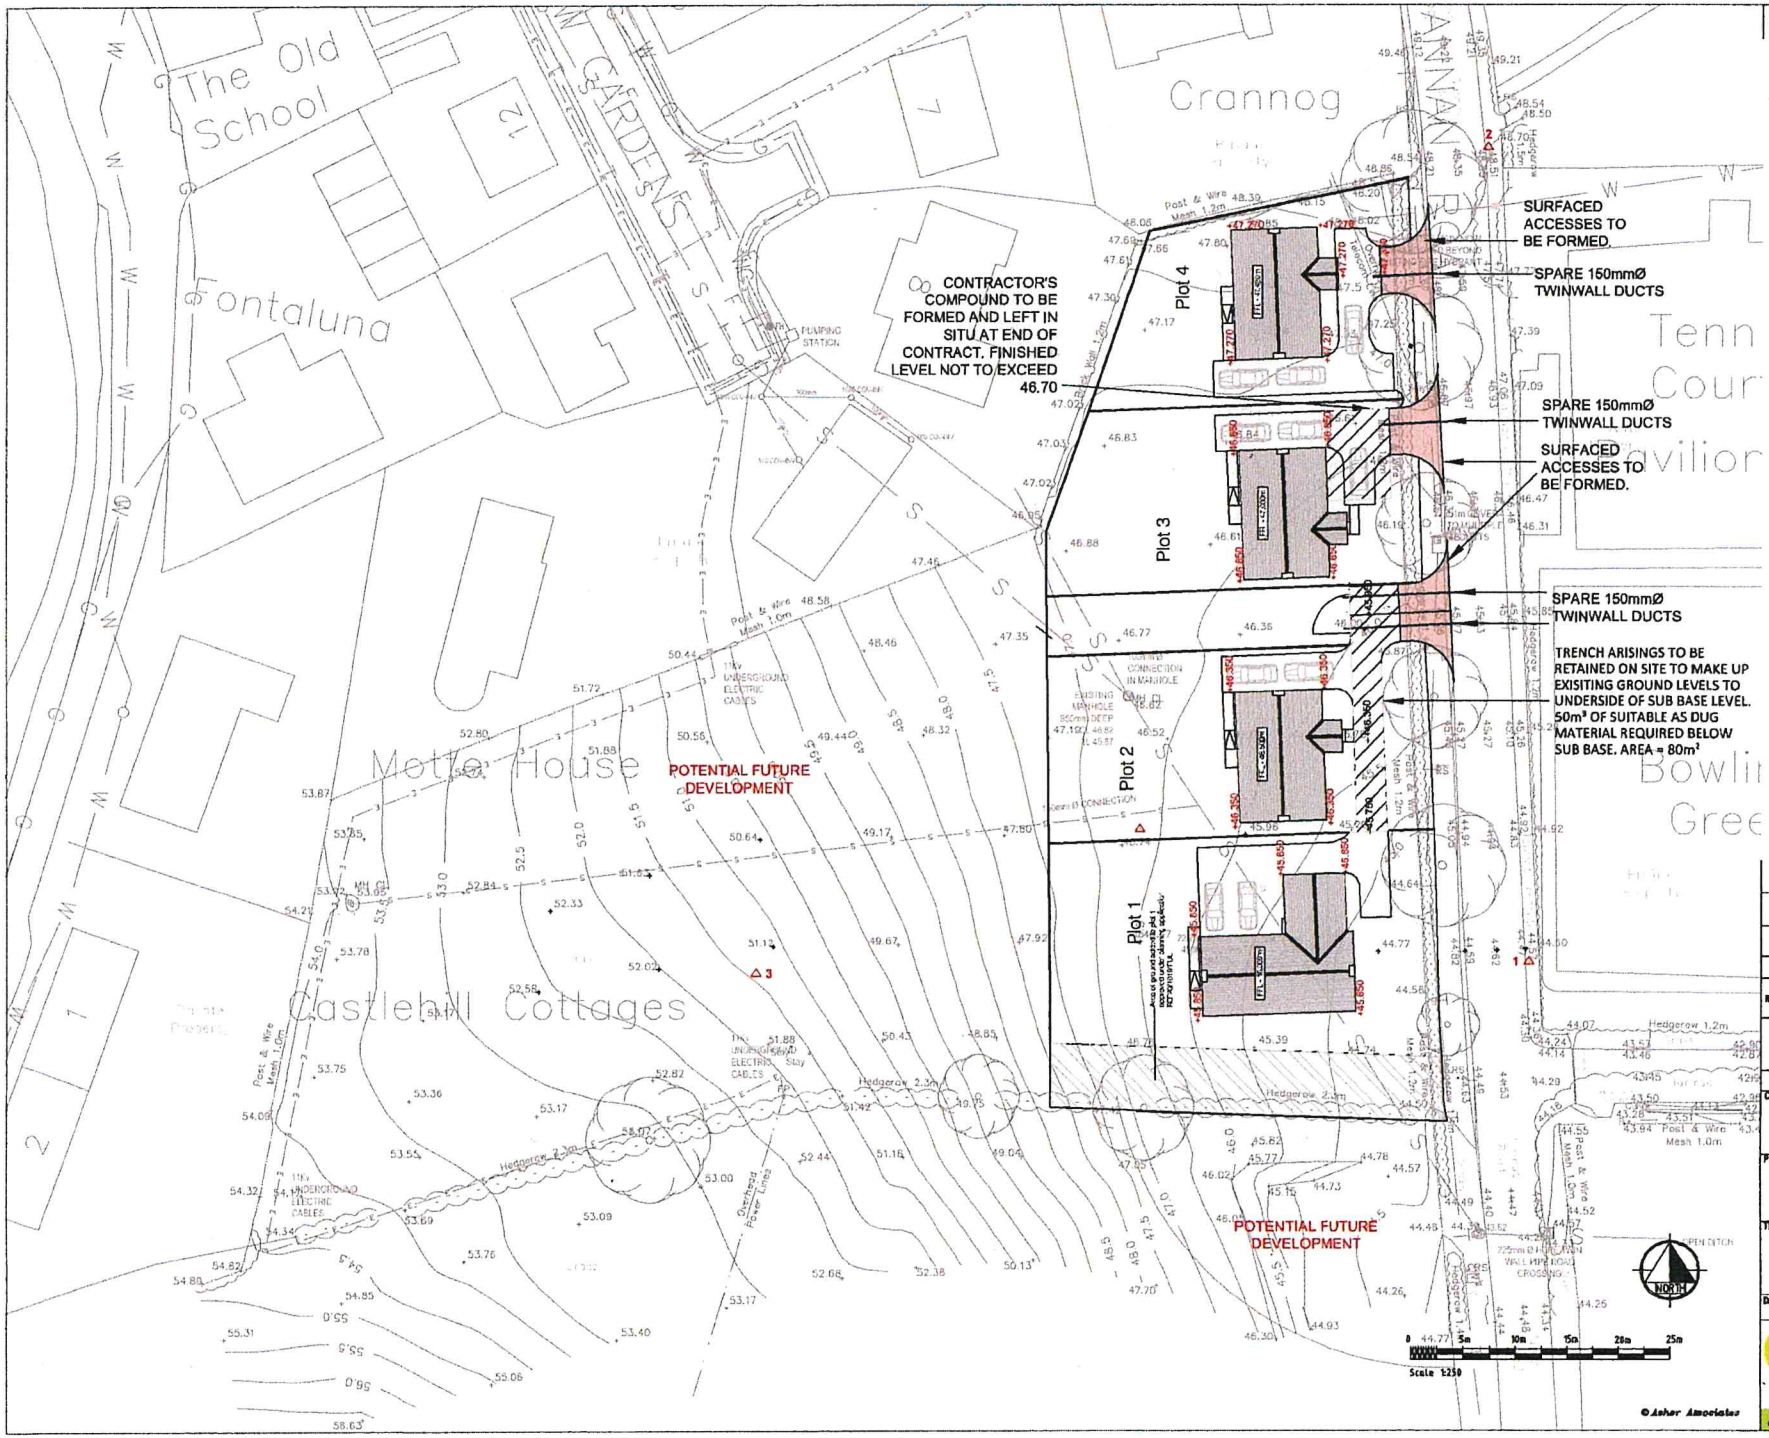

NOTES.

1. ALL DIMENSIONS ARE IN METRES UNLESS OTHERWISE NOTED.

2. ALL CONSTRUCTION TO BE CARRIED OUT TO D.O.C. DOCUMENT "ROAD DESIGN STANDARDS FOR RESIDENTIAL DEVELOPMENT".

3. ALL MATERIALS AND WORKMANSHIP ARE TO BE IN ACCORDANCE WITH THE CONTRACT SPECIFICATION AND THE HIGHWAYS AGENCY/ S.O.D.D. MANUAL OF CONTRACT DOCUMENTS FOR HIGHWAY WORKS.

4. FOR FULL DETAILS OF EXISTING LAYOUT, SERVICES AND SURVEY STATIONS, SEE DRAWING No. AA5634/EW/01.

KEY:

PERMANENT SURFACING: 80MM THICK OF 10MM STONE SIZE BITUMEN MACADAM 2508M TYPE 1 SUB BASE	
STRIP TOPSOIL & LAY 300mm DEPTH OF TYPE 1 SUB BASE ON TERRAM T1000	
150mmØ TWINWALL DUCTS	
FINISHED LEVELS TO TOP OF SUBBASE	+46.150
FINISHED PLOT LEVELS	+46.150

Rev.	Amendment	By	Checked	Approved	Date
C	SEPARATE DRIVEWAYS TO PLOTS 3 AND 4. DRIVEWAY DIMENSIONS UPDATED AS PER PLANNING CONDITIONS.	DL	DL	DL	30/7/20
B	DRIVEWAY ACCESS EXTENDED TO 5m AND 2 x 150mmØ TWINWALL DUCTS ADDED. CONTRACTOR'S COMPOUND ADDED.	PGW	DL	DL	15/7/20
A	LAYOUT UPDATED AS PER ARCHITECTS ALTERATIONS.	RJ	DL	DL	9/3/20

FOR APPROVAL

Status	Appd.	Date

Client: DUNCAN GREIG

Project: CASTLE LOCH LOCHMABEN

Title: GENERAL ARRANGEMENT

Drawn	Date	Checked	Date	Approved	Date
RJ	14.04.20	DL	14.04.20	DL	14.04.20

Scales: 1:250 @ A1

Job No.: AA5634

Client Drawing No.:

Drawing No.: AA5634/EW/02

Rev.: C

asher ASSOCIATES
CIVIL ENGINEERS
STRUCTURAL ENGINEERS
PROJECT MANAGERS

© Asher Associates